G:\PROLOGIS - T.I04413- Great Southwest\GSW 26\Current\Make Ready\061208modeloffice.dwg, 6/19/2008 9:57:22 AM, 1:2.22924

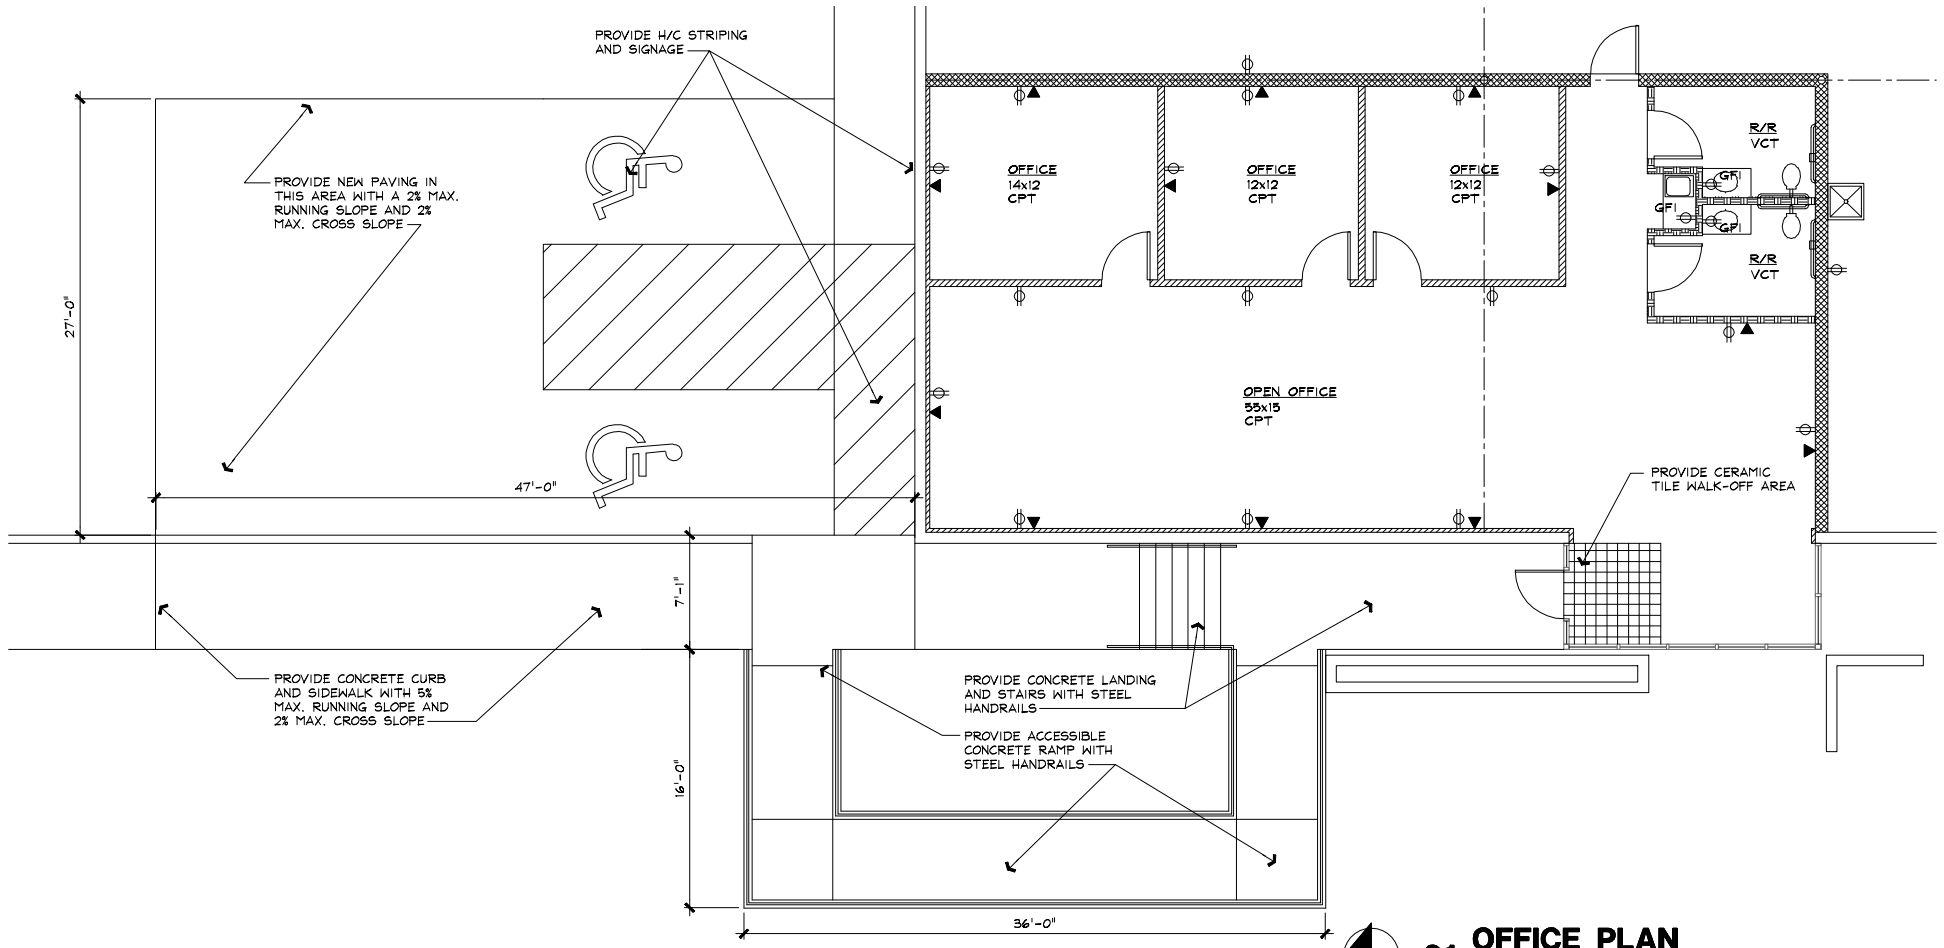

01 OFFICE PLAN
SCALE: 3/16" = 1'-0"

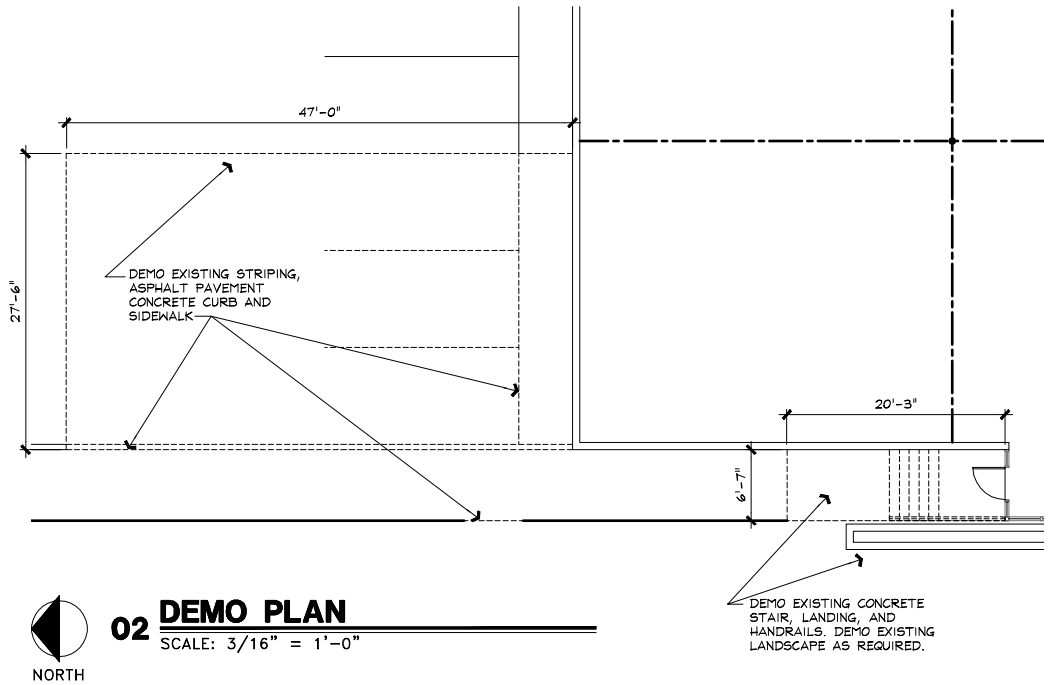

02 DEMO PLAN
SCALE: 3/16" = 1'-0"

LEGEND

NEW DRYWALL FURRING @ CONCRETE WALL PANEL
3 5/8" METAL STUDS @ 24" O.C. TO 6" ABOVE CEILING W/ R-11 BATT INSULATION AND 5/8" GYP. BD. @ FINISHED SIDE.

TYPICAL NEW INTERIOR PARTITION
3 5/8" METAL STUDS @ 24" O.C. TO BOTTOM OF CEILING W/ 5/8" GYP. BD. BOTH SIDES (U.N.O.).

TYPICAL ACOUSTICAL PARTITION
3 5/8" METAL STUDS @ 24" O.C. TO 6" ABOVE CEILING W/ 5/8" GYP. BD. BOTH SIDES W/ SOUND INSULATION. PROVIDE ADEQUATE PLUMBING CHASE TO ACCOMMODATE FIXTURES

OFFICE/WAREHOUSE SEPARATION PARTITION
6"-20 GA. (DESIGN MUST MEET L/240 DEFLECTION CRITERIA) METAL STUDS @ 24" O.C. TO DECK ABOVE W/ 5/8" GYP. BD. BOTH SIDES. SECURE W/ 3" DEEP EXPANSION TRACK (GYP. BD. ON OFFICE SIDE TO EXTEND 1'-0" ABOVE CEILING). PROVIDE STRAPS AT 48" O.C. VERTICALLY SPACED ABV. OFFICE CEILING TO PREVENT STUD ROTATION. PROVIDE R-11 BATT INSULATION TO DECK ABOVE BRACE WALL TO STRUCTURE @ ±20' A.F.F. ABOVE OFFICE AREA. PROVIDE GYP. BOARD CONTROL JOINTS AT 30' O.C. OR COLUMN LOCATIONS.

NOTE: EXISTING OFFICE WAREHOUSE DEMISING WALLS SHALL BE EXTENDED TO DECK ABV. IF NECESSARY (VERIFY W/ OWNER)

GENERAL PURPOSE DUPLEX OUTLET (MTD. @ 15" A.F.F. U.N.O.)

GENERAL PURPOSE FOURPLEX OUTLET (MTD. @ 15" A.F.F. U.N.O.)

TELEPHONE, DATA/PRINTER OUTLET

CEILING MOUNTED JUNCTION BOX, POWER & DATA - POWER POLE LOCATION

* ALL GYP. BD. TO BE UL CLASS/FIRE RESITIVE.

* ALL GYP. BD. ON WAREHOUSE SIDE OF DEMISING WALLS AND OFFICE/WAREHOUSE SEPARATION WALLS TO BE INSTALLED HORIZONTALLY.

PRICING - NOT FOR CONSTRUCTION

MEINHARDT & ASSOCIATES ARCHITECTS, P.L.L.C.
1400 ONE ARLINGTON PLACE
325 N. ST. PAUL
DALLAS, TEXAS 75201
972-490-9000

MODEL OFFICE
GSW DISTRIBUTION CENTER 26

516 GREAT SOUTHWEST PARKWAY ARLINGTON, TEXAS

This drawing has been reviewed and approved by Landlord and Customer as indicated by signatures below. All changes made by customer after date of signature are at Customer's expense.

Landlord _____ Date _____

Customer _____ Date _____

PROJECT NO. XX-XXX

SHEET TITLE:

DRAWN BY: CHECKED BY:

ProLogis®

2310 LBJ Freeway, Suite 200
Dallas, Texas 75234
Phone: 972-884-9292
Fax: 972488-9848

DATE: 06-13-08 SHEET: **A2.11**