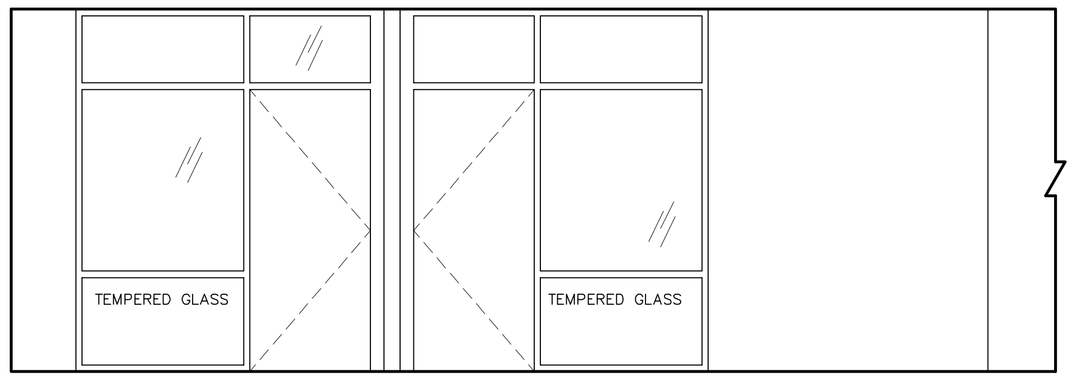

09 - EXECUTIVE OFFICES
SCALE: 3/8" = 1'-0"

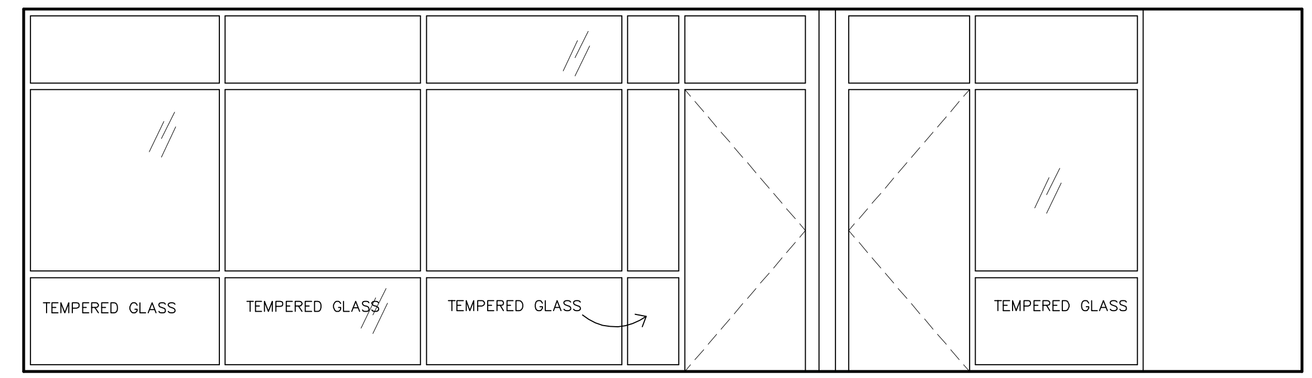

08 - CONFERENCE/OFFICE STOREFRONT
SCALE: 3/8" = 1'-0"

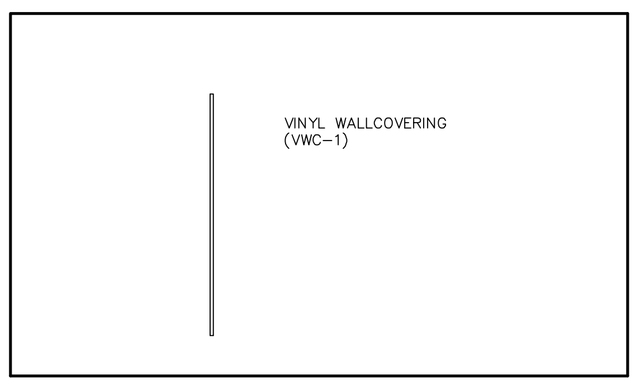

07 - WOMEN'S RESTROOM
SCALE: 3/8" = 1'-0"

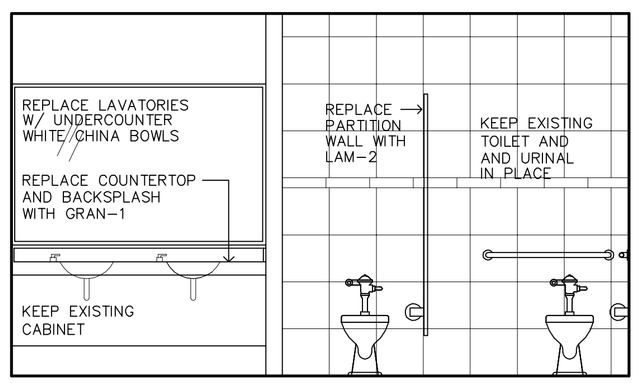

06 - WOMEN'S RESTROOM
SCALE: 3/8" = 1'-0"

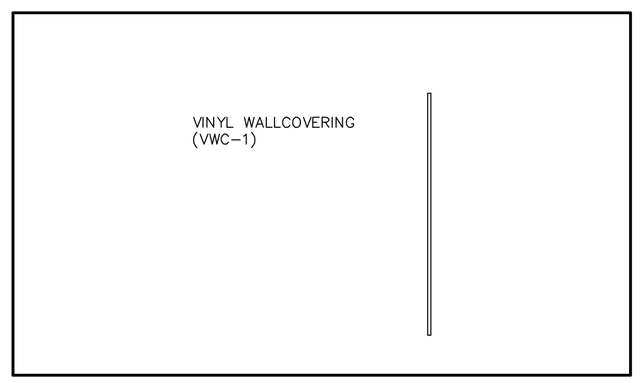

05 - MEN'S RESTROOM
SCALE: 3/8" = 1'-0"

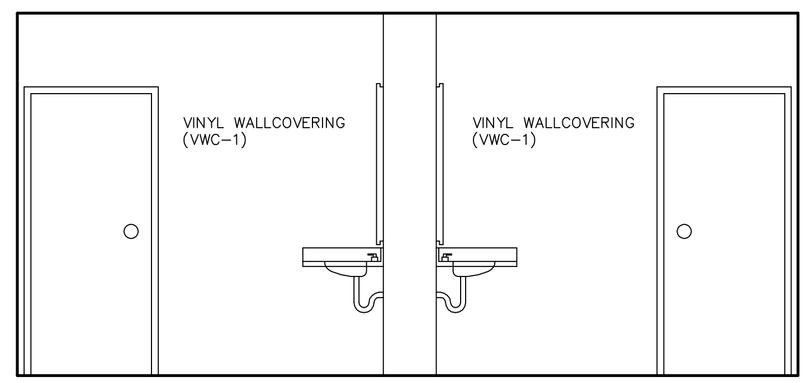

04 - WOMEN'S AND MEN'S RESTROOM
SCALE: 3/8" = 1'-0"

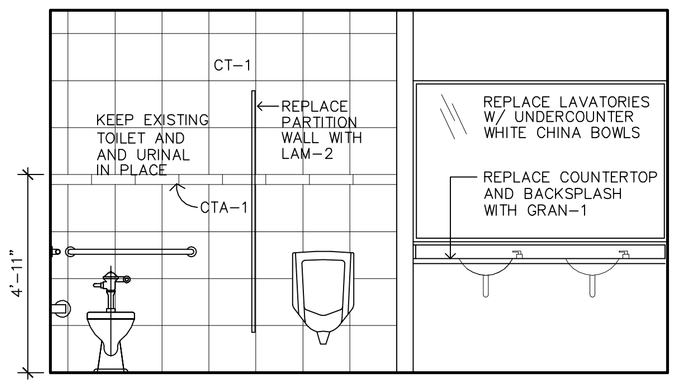

03 - MEN'S RESTROOM
SCALE: 3/8" = 1'-0"

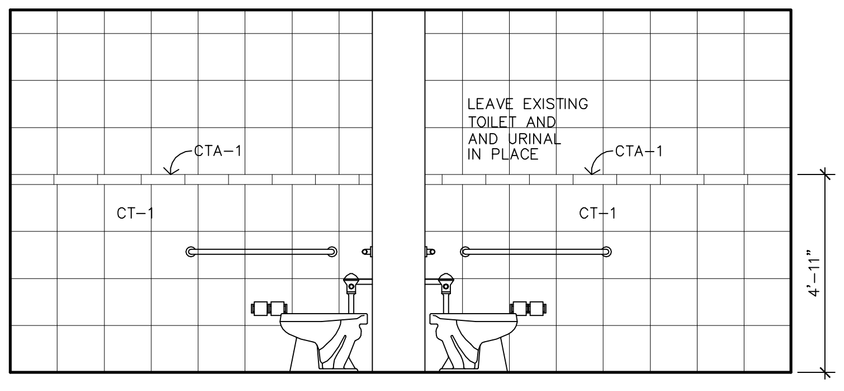

02 - WOMEN'S AND MEN'S RESTROOM
SCALE: 3/8" = 1'-0"

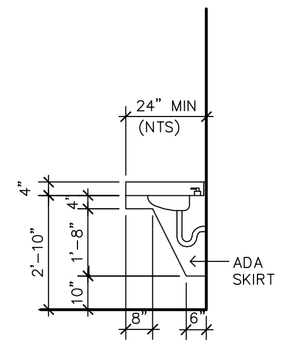

01 - SIDE VIEW OF ADA SKIRT
SCALE: 3/8" = 1'-0"

"ISSUED FOR REGULATORY APPROVAL, PERMITTING, OR CONSTRUCTION" JUNE 24, 2008

901 NORTH MCDONALD
SUITE 200
MCKINNEY, TEXAS 75069
PHONE (972) 529-9790

RAWLS
ARCHITECTS

TENANT FINISH OUT PLANS FOR
1628 VALWOOD PKWY.
CARROLLTON, TEXAS

Job No: 08020

REGISTERED ARCHITECT
STATE OF TEXAS

Date: JUNE 24, 2008
Revision:

Sheet Title:
ELEVATIONS

Drawn By: CK
File:
Sheet Number:
A2.3
of sheets

PDF created with pdfFactory trial version www.pdffactory.com