THESE PLANS AND SPECIFICATIONS ARE SUBJECT TO MUNICIPAL AND STATE REVIEW AND APPROVAL. ANY ADDITIONAL REQUIREMENTS RESULTING FROM THESE REVIEWS ARE NOT INCLUDED.

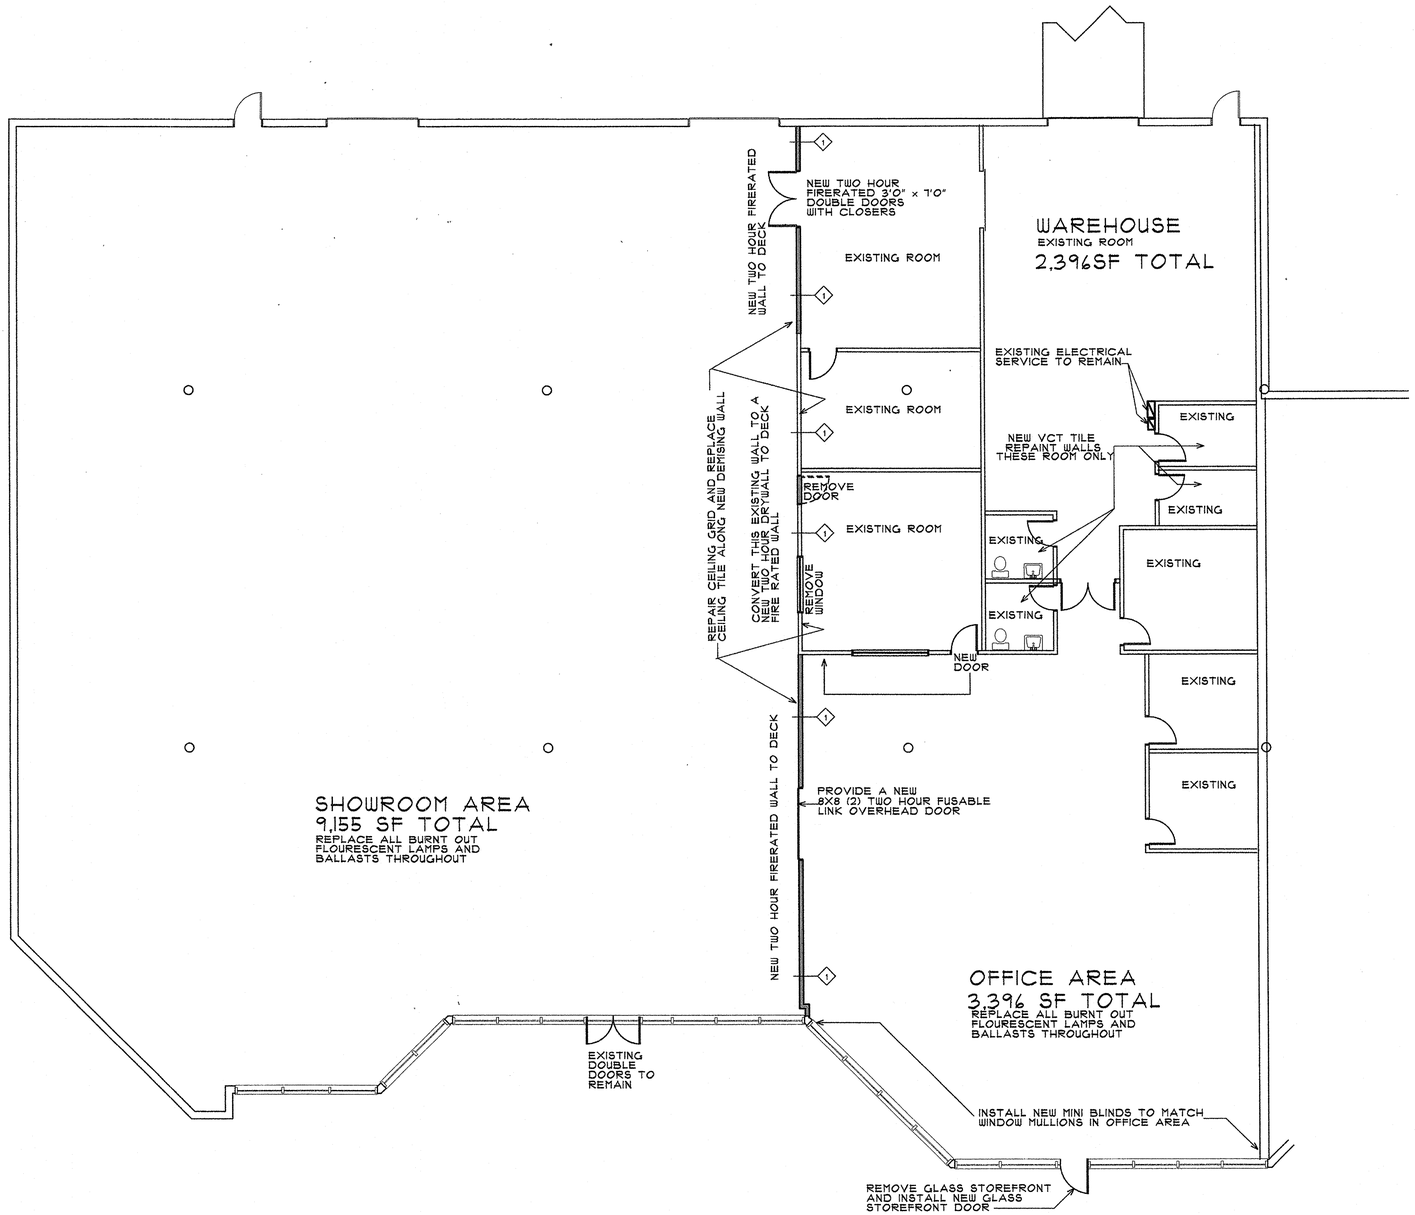

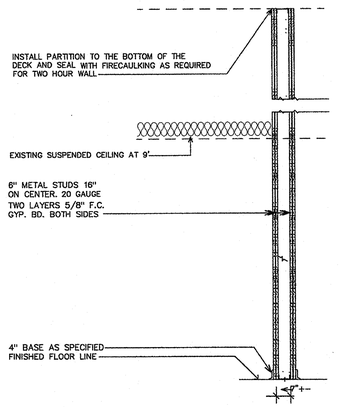

NEW TWO HOUR DEMISING PARTITION

NO-SCALE

2 HOUR PARTITION
UL DESIGN 419

FLOOR PLAN & FINISHES PLAN

JSC REALTY & INVESTMENT SERVICES
CONTACT: MARK TIETJEN
(972)991-1916

AN EXISTING 14,919 SF.
REMODEL FOR UNIMAX SUPPLY
2055 E. DIVISION STREET
ARLINGTON, TEXAS

SPACE PLANNING SPECIALISTS
Telephone: 972/414-9391
Fax: 972/414-0997
COMMERCIAL SPACE
PLANNING & INTERIOR DESIGN

PROJECT: 25260000
DATE: OCT. 9,2009
SCALE: 1/8" = 1'-0"
ISSUED:
FOR CONSTRUCTION
10.9.2009

SHEET A2 OF 2

STATE OF TEXAS
Debra L. Whitworth
2569
REGISTERED INTERIOR DESIGNER
10.9.09