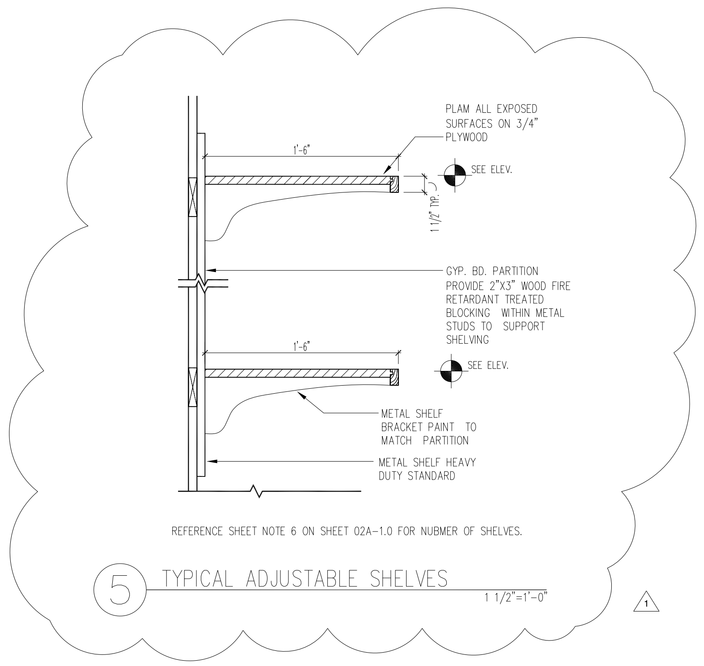

5 TYPICAL ADJUSTABLE SHELVES

1 1/2"=1'-0"

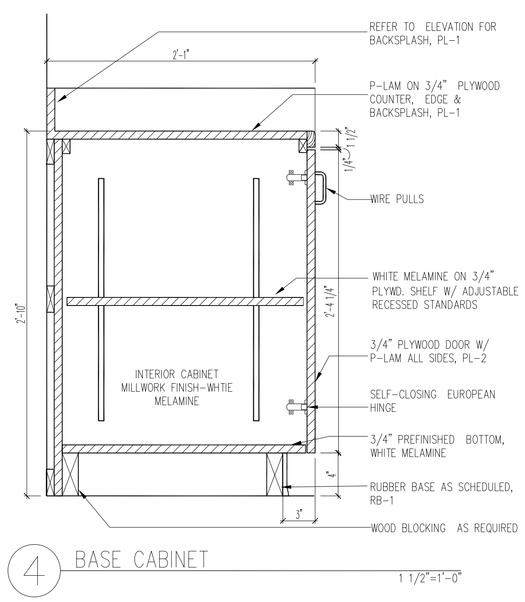

4 BASE CABINET

1 1/2"=1'-0"

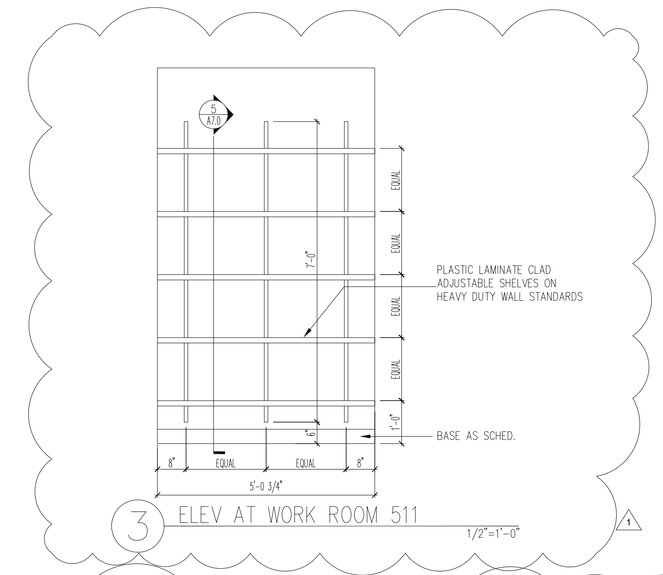

3 ELEV AT WORK ROOM 511

1/2"=1'-0"

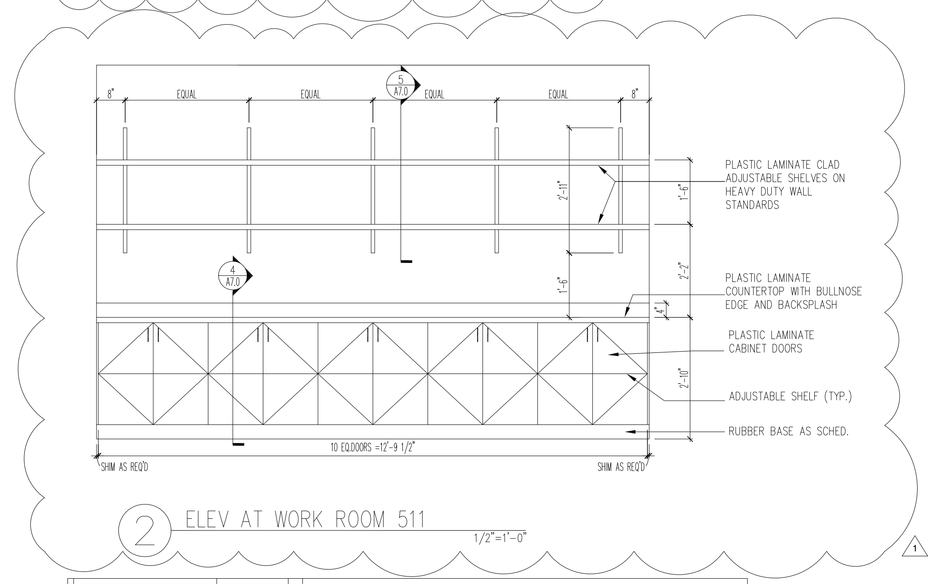

2 ELEV AT WORK ROOM 511

1/2"=1'-0"

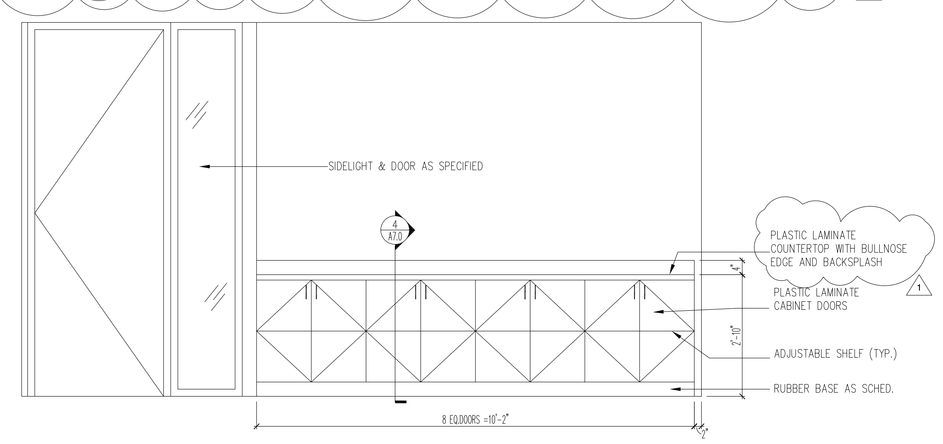

1 ELEV AT CONFERENCE ROOM 505

1/2"=1'-0"

idGROUP
2641 IRVING BLVD.
DALLAS, TEXAS 75207

TEL: 214-638-6800 FAX: 214-689-0301

GLENN A. ALMACK
TX REG. #14286
DRAWING IS INCOMPLETE
AND MAY NOT BE USED
FOR REGULATORY APPROVAL,
PERMIT, OR CONSTRUCTION.

ARCHITECTURAL PROJECT NO.: 216-02

THE PMI GROUP, INC RELOCATION
NORTH CENTRAL PLAZA III

12801 NORTH CENTRAL EXPRESSWAY
SUITE 505
DALLAS, TEXAS 75243

NO.	REVISIONS:	DATE:
1	REVISION 01	04.07.2008

ISSUE FOR REVIEW: 04.04.2008
BID ISSUE DATE: 04.07.2008
CONSTRUCTION ISSUE DATE: 00-00-0000

DRAWING TITLE:
ELEVATIONS/ DETAILS

DRAWING NUMBER:
05A-7.0