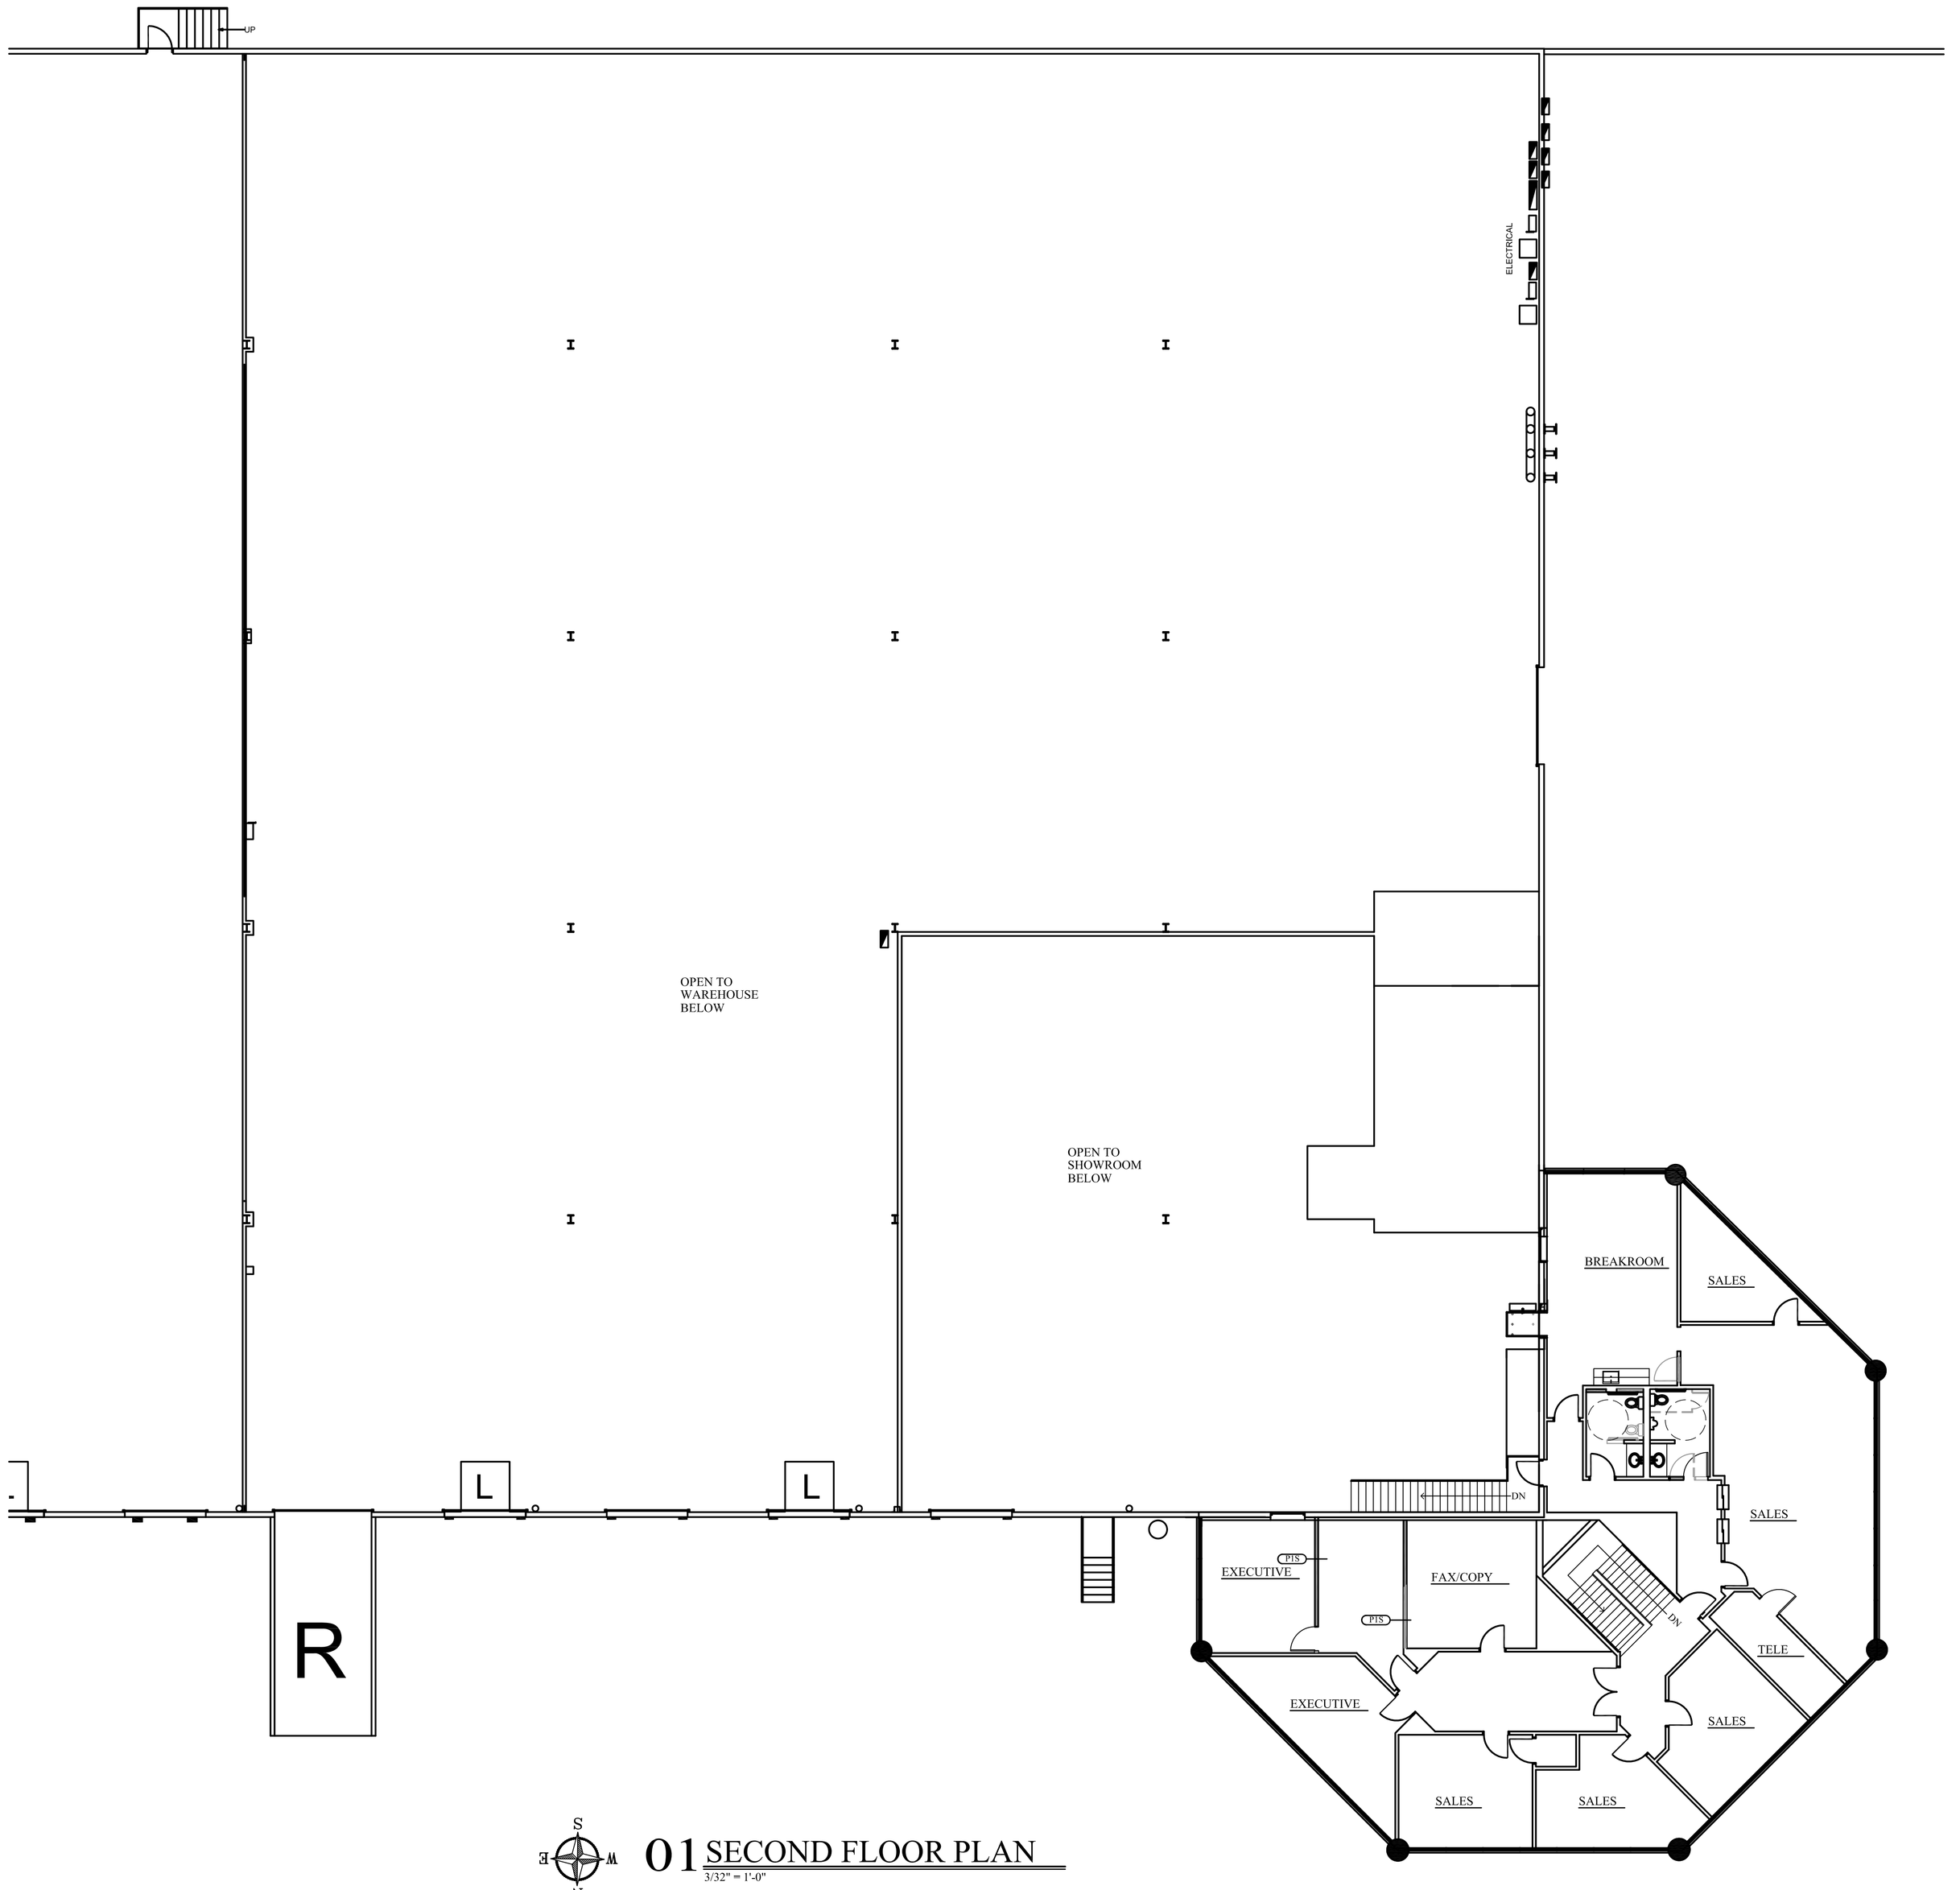

01 SECOND FLOOR PLAN

3/32" = 1'-0"

REVISIONS

LAMBDIN
ARCHITECTS
ARCHITECTURAL PLANNING AND DESIGN
8000 CAMINO DR.
N. RICHLAND HILLS, TEXAS 76180
(817) 691-6621

SKYLINE DFW GRAPHICS
EXHIBITS AND SUITE 900
1100 AVENUE S TEXAS 75050
GRAND PRAIRIE,

APRIL. 02, 2008

A-4.1