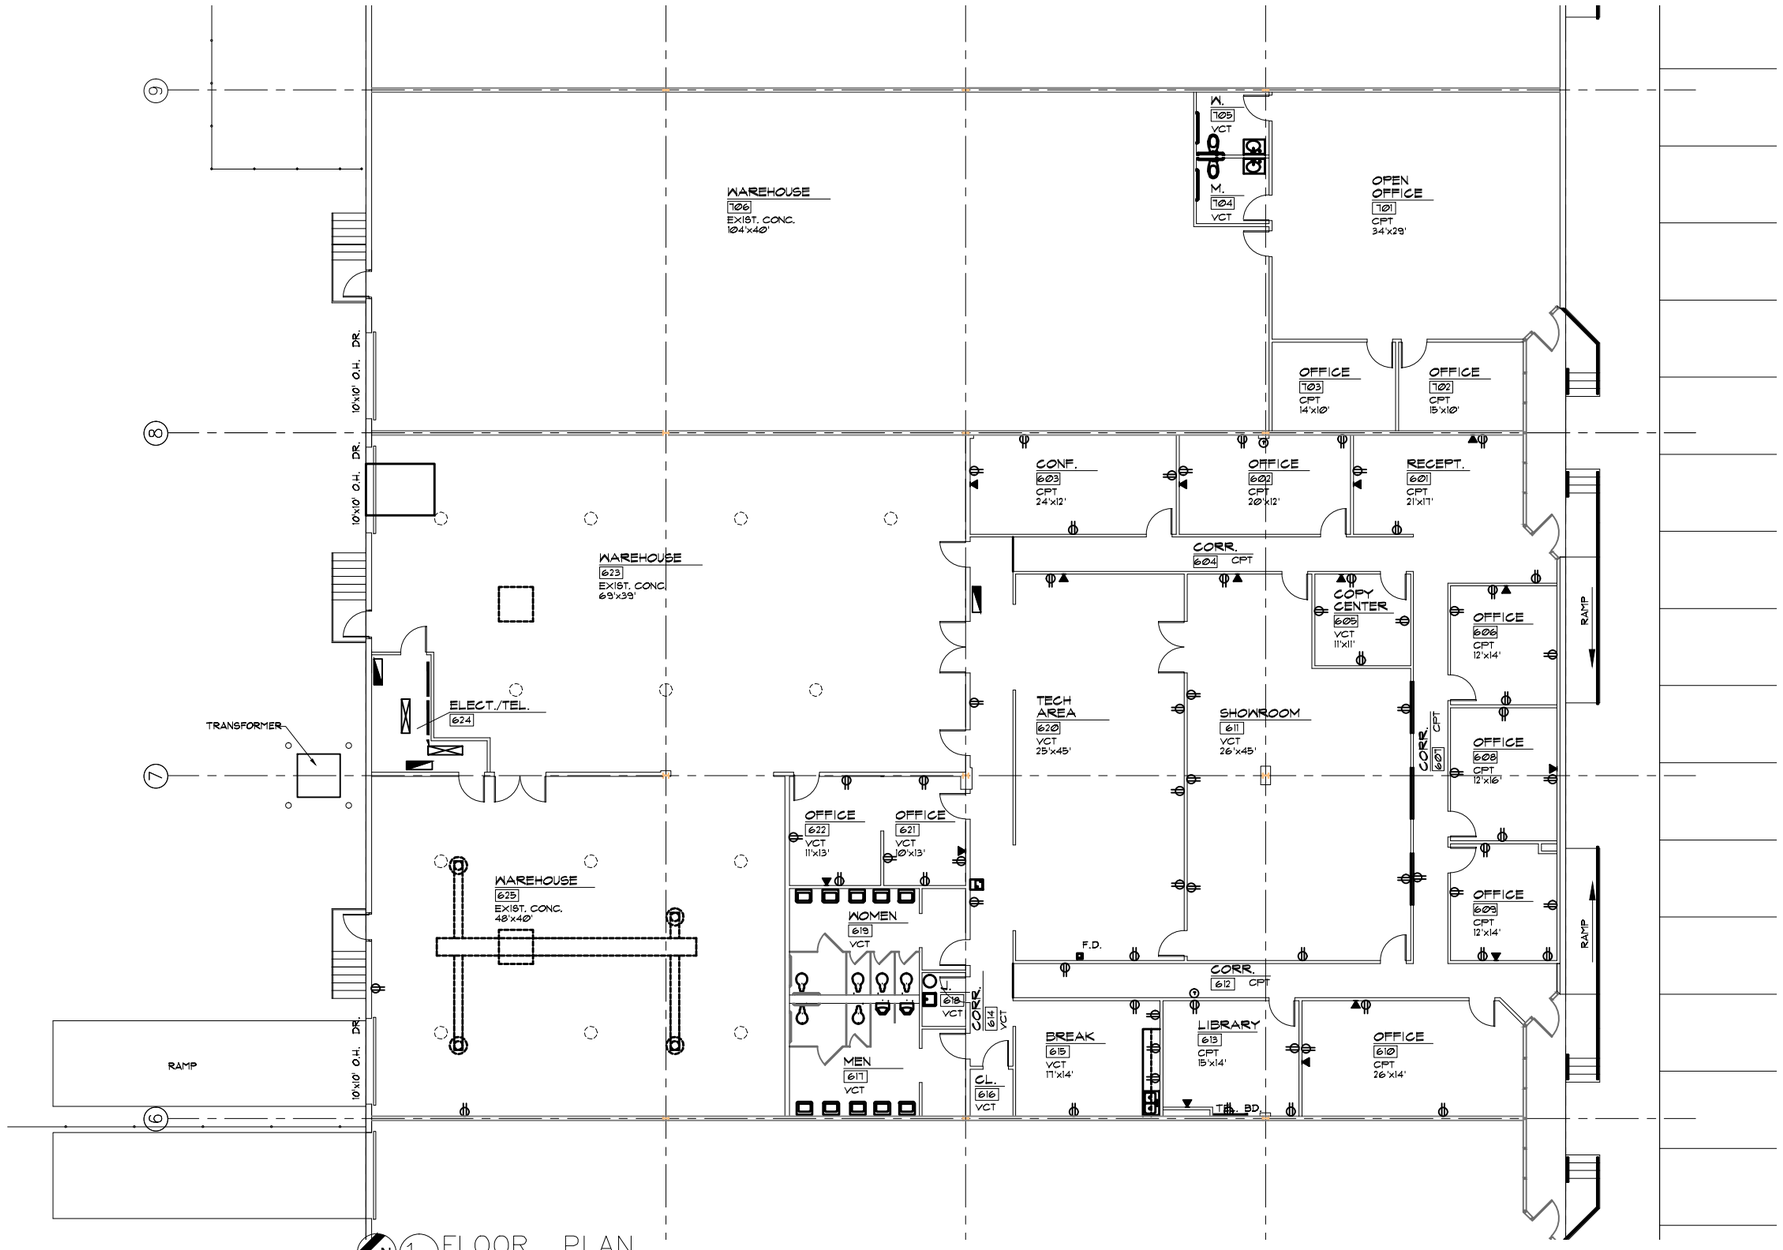

1 FLOOR PLAN

1/8" = 1'-0"

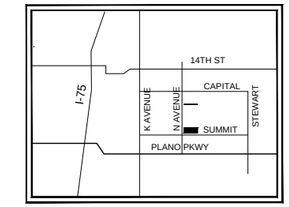

LOCATION MAP

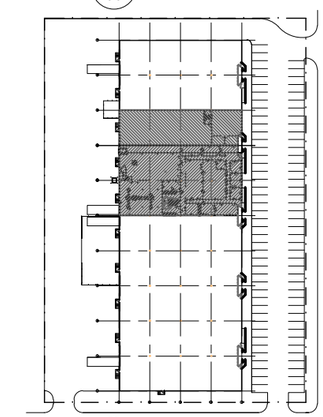

KEY PLAN

BUILDING FEATURES

- EASY ACCESS TO MAJOR THOROUGHFARES
- 2 - 10'x10' O.H. DOCK DOORS (1 w/ LEVELER)
- 1 - 10'x10' O.H. RAMP DOOR
- 22' CLEAR HEIGHT

AREA SUMMARY

SUITE 6	
OFFICE	6,589 S.F.
WHSE.	4,611 S.F.
TOTAL	11,200 S.F.
SUITE 7	
OFFICE	1,466 S.F.
WHSE.	4,134 S.F.
TOTAL	5,600 S.F.
OVERALL TOTAL	16,800 S.F.

CATALYST EQUIPMENT

1401 SUMMIT AVE.
SUITE 6
PLANO, TEXAS

02085
05/28/2002

A2.2

G:\PROLOGIS - T.I\04403-Plano\PDC 6\Tenant Improvements\PDC 6 - Catalyst 2 - not sure if built.dwg, 11/9/2009 11:47:11 AM, 1:2.21094

Xref F:\Drawings\ProLogis-tb.dwg