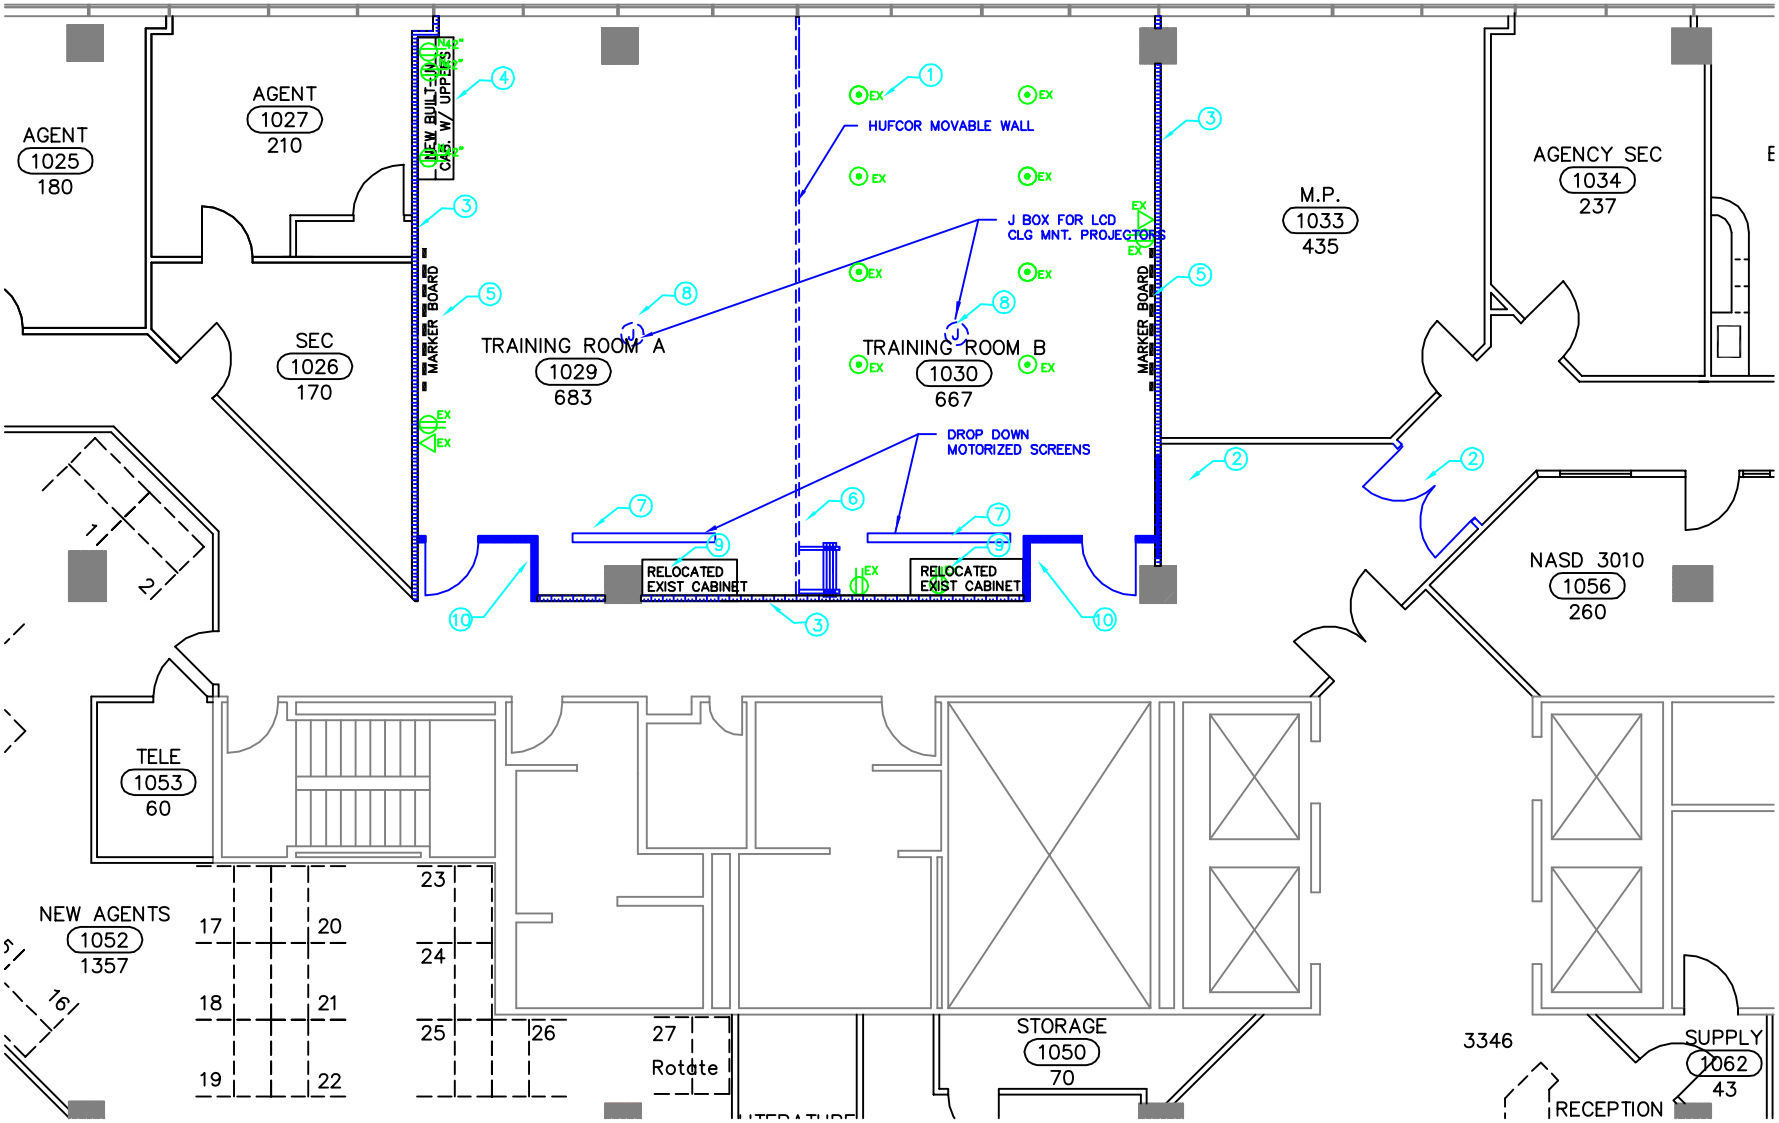

PROPOSED PLAN