SYMBOL LEGEND

- RESTROOM FLOOR DRAIN
- CT — DENOTES LOCATION OF CERAMIC TILE
- FRP — DENOTES LOCATION OF FRP
- FEC — RECESSED FIRE EXTINGUISHER

KEY NOTES

1. TAS/ADA COMPLIANT FLUSH VALVE WATERCLOSET
2. WALL-MOUNTED PORCELAIN LAVATAORY
3. NOT USED
4. WALL MOUNTED SOAP DISPENSER
5. WALL MOUNTED PAPER TOWEL DISPENSER PROVIDED BY TENANT
6. MIRROR
7. HANDICAP GRAB BARS MOUNT @ 34" CENTER OF UNIT
8. SURFACE MOUNTED DOUBLE ROLLED TOILET PAPER DISPENSER
9. NOT USED
10. FLOOR DRAIN
11. BASE AS SCHEDULED
12. CERAMIC TILE (TO 4'-1" A.F.F.)
13. MOP SINK

NOTES:

NOTES:
1) CONTRACTOR TO REFER TO TAS SHEET FOR CLARIFICATION ON MOUNTING HEIGHTS AND COMPLIANCE WITH TAS AS REQUIRED
2) PROVIDE WOOD BLOCKING IN WALL AT ALL TOILET ACCESSORIES AND WALL MOUNTED FIXTURES
3) CONTRACTOR TO PROVIDE FIRE EXTINGUISHERS @ WAREHOUSE PER BLDG. CODE.
4) ALL AREAS THAT RECEIVE STAINED CONC. WILL HAVE SAW CUT JOINTS SEALED IN COLOR.

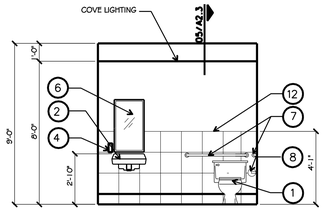

9 UNISEX
SCALE: 1/4"=1'-0"

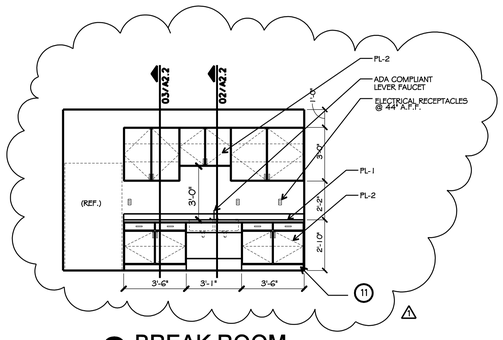

8 BREAK ROOM
SCALE: 1/4"=1'-0"

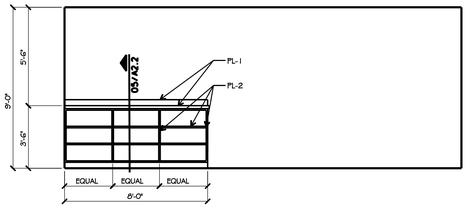

7 DISPATCH ROOM
SCALE: 1/4"=1'-0"

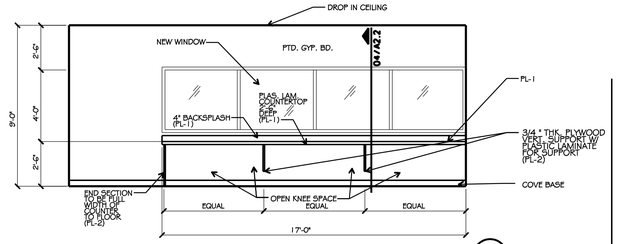

6 DISPATCH ROOM
SCALE: 1/4"=1'-0"

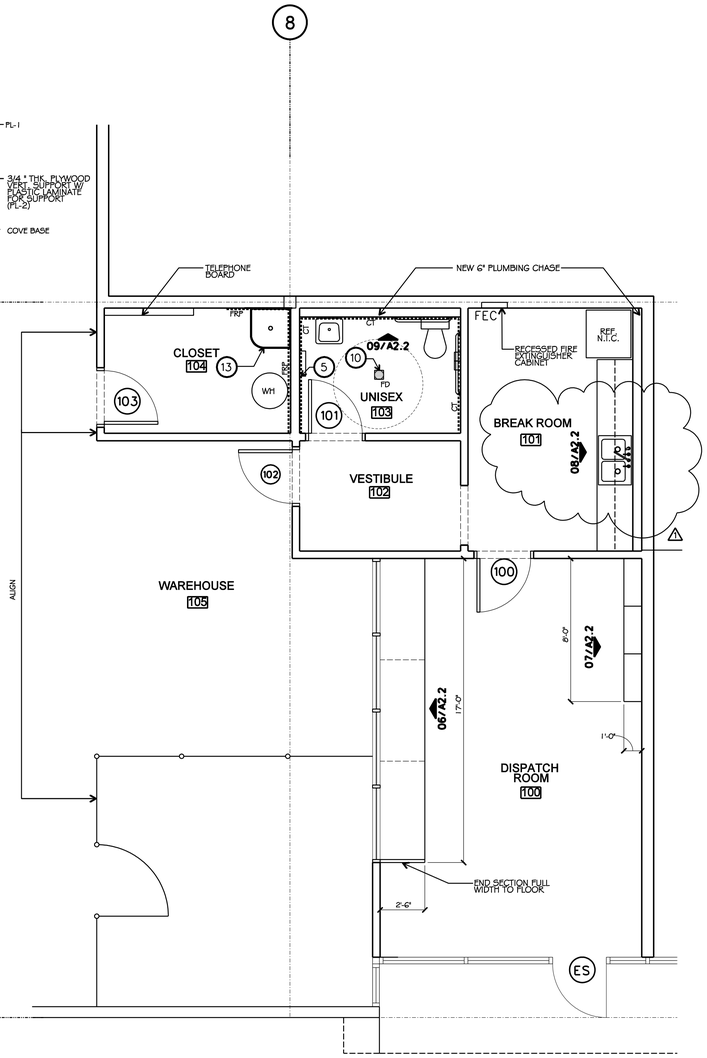

1 FLOOR PLAN
SCALE: 1/4"=1'-0"

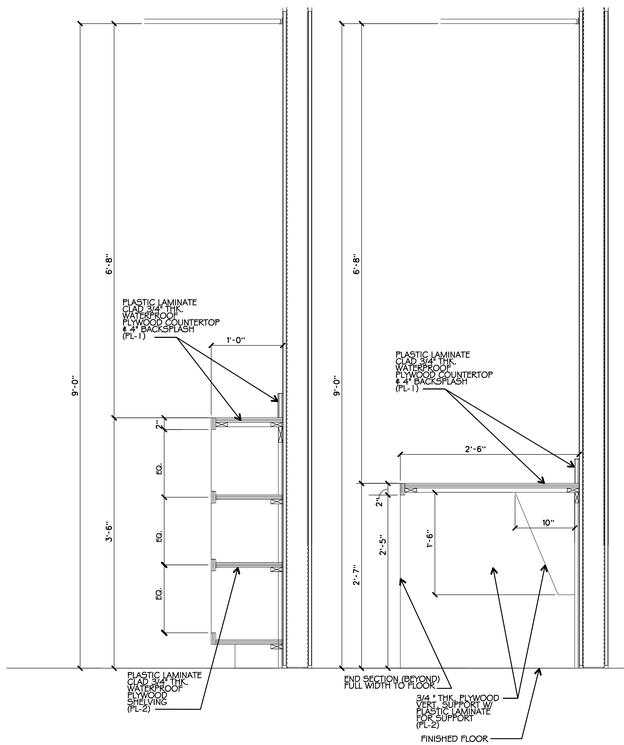

5 MILLWORK SECTION
SCALE: 1"=1'-0"

4 MILLWORK SECTION
SCALE: 1"=1'-0"

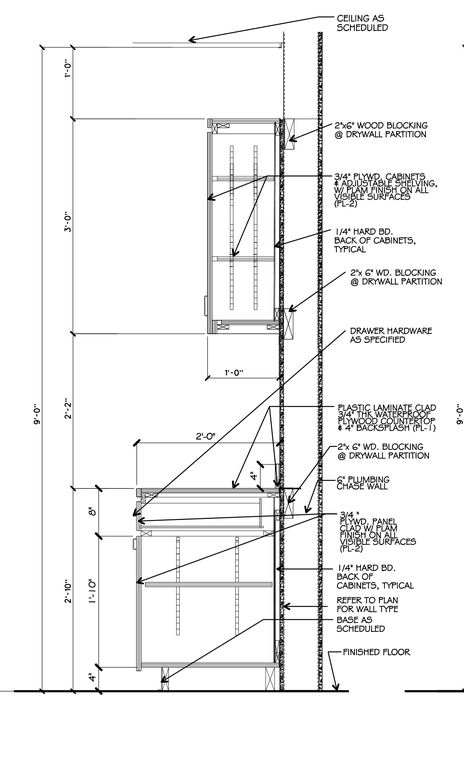

3 MILLWORK SECTION
SCALE: 1"=1'-0"

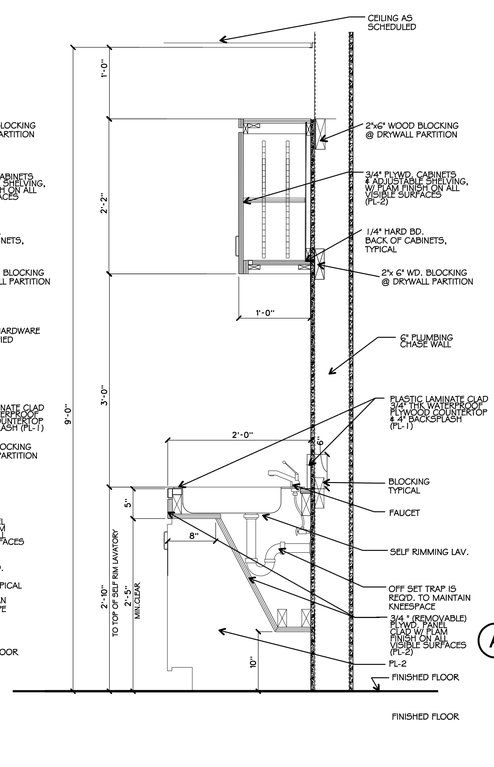

2 MILLWORK SECTION
SCALE: 1"=1'-0"

03/28/2008 REVISED SINK & MILLWORK IN BREAKROOM

ARGENT
DEVELOPMENT BY
ARGENT PROPERTY COMPANY, LTD.
(214) 361-6090

drawn: KN
checked MARK W. PROSS
date 03/20/2008

pross design group, incorporated
8310 Harvest Hill Road, Suite 180, Dallas, Texas 75230, 972/755-1400

PACK RAT

job no 0812
sheet A2.2

© 2000 THIS DOCUMENT AND THE DESIGNS CONTAINED THEREIN REMAINS THE PROPERTY OF PROSS DESIGN GROUP, INC. AS AN INSTRUMENT OF PROFESSIONAL SERVICE. IT IS NOT TO BE USED IN WHOLE OR IN PART FOR ANY OTHER PURPOSE WITHOUT THE WRITTEN PERMISSION OF PROSS DESIGN GROUP

04:10:38 PM
04/01/2008
S:\0812 Pack Rat\Addendum1\0812A2-2.SHT